


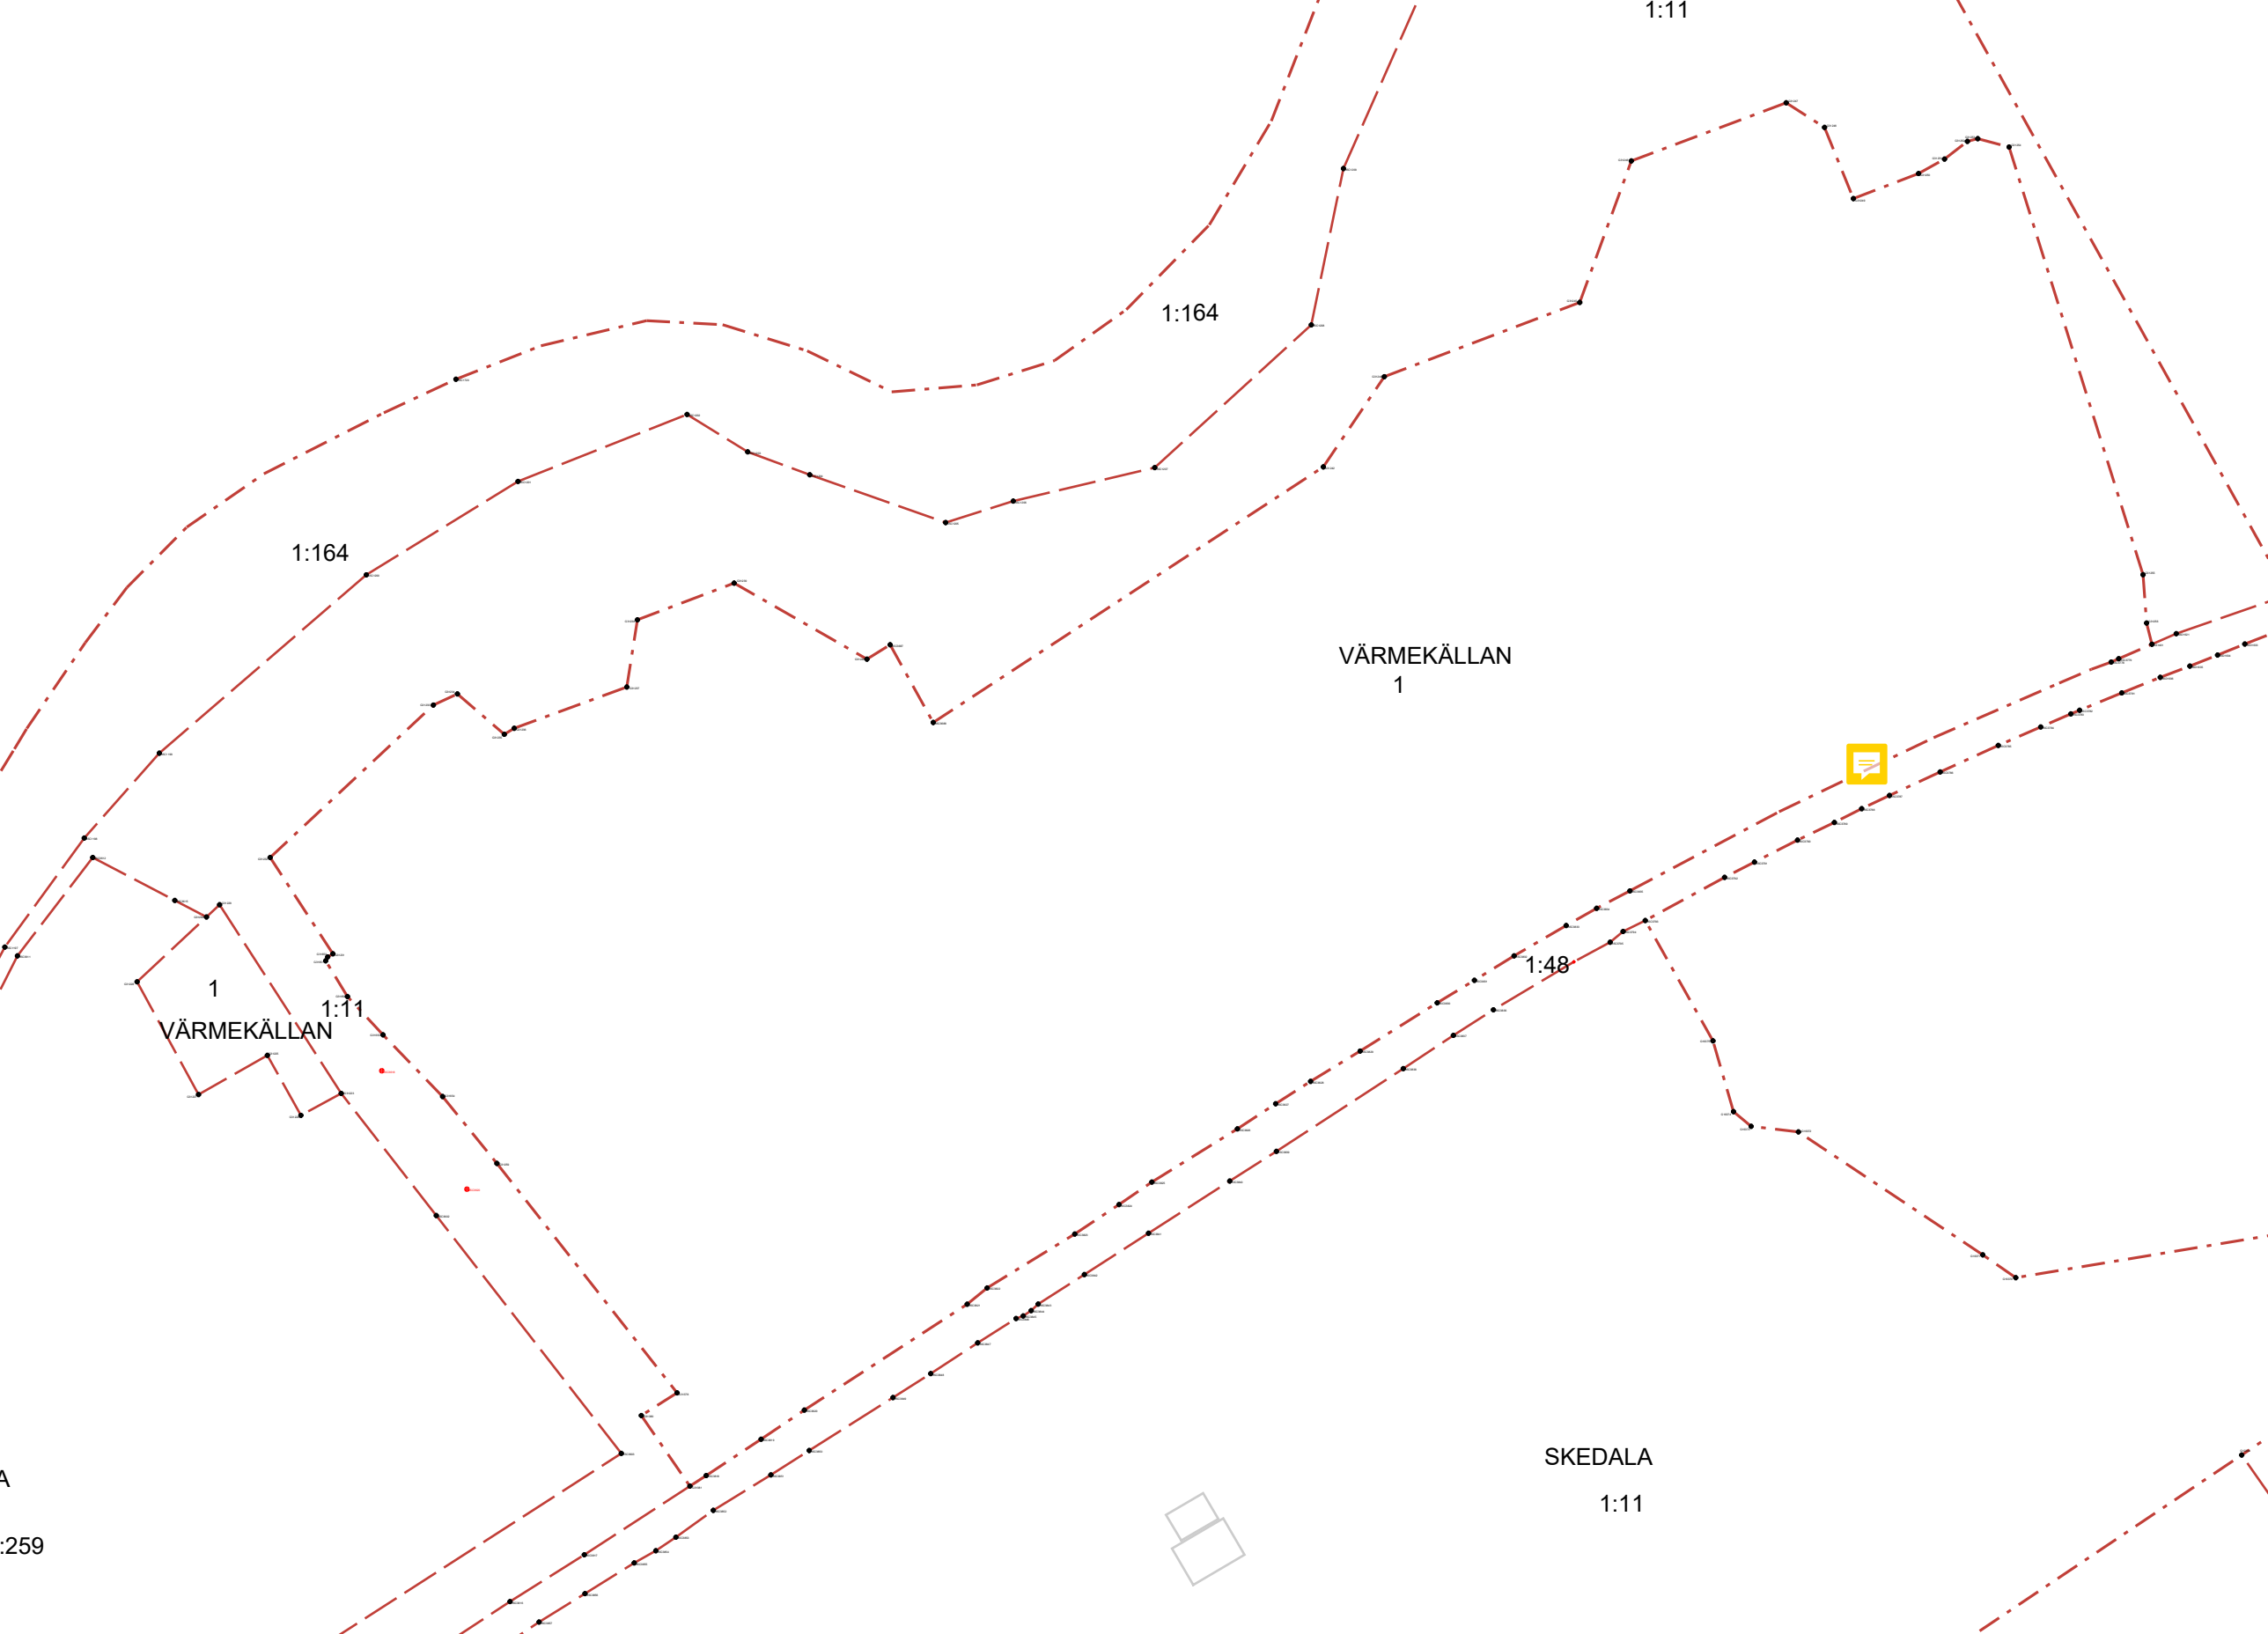

1:11

1:164

1:164

VÄRMEKÄLLAN
1



1:48

1
VÄRMEKÄLLAN

1:11

SKEDALA
1:11

A
:259