


Kurt Hollstrand
ARKITEKT SAR



SKALA 1:2000

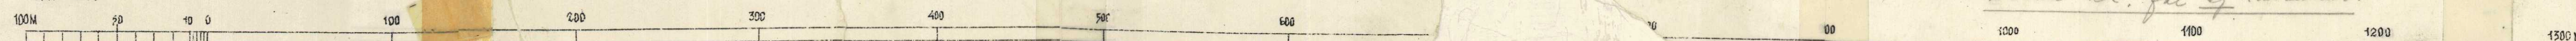

Oles

Delta et. für g' nllänas!

25-03