




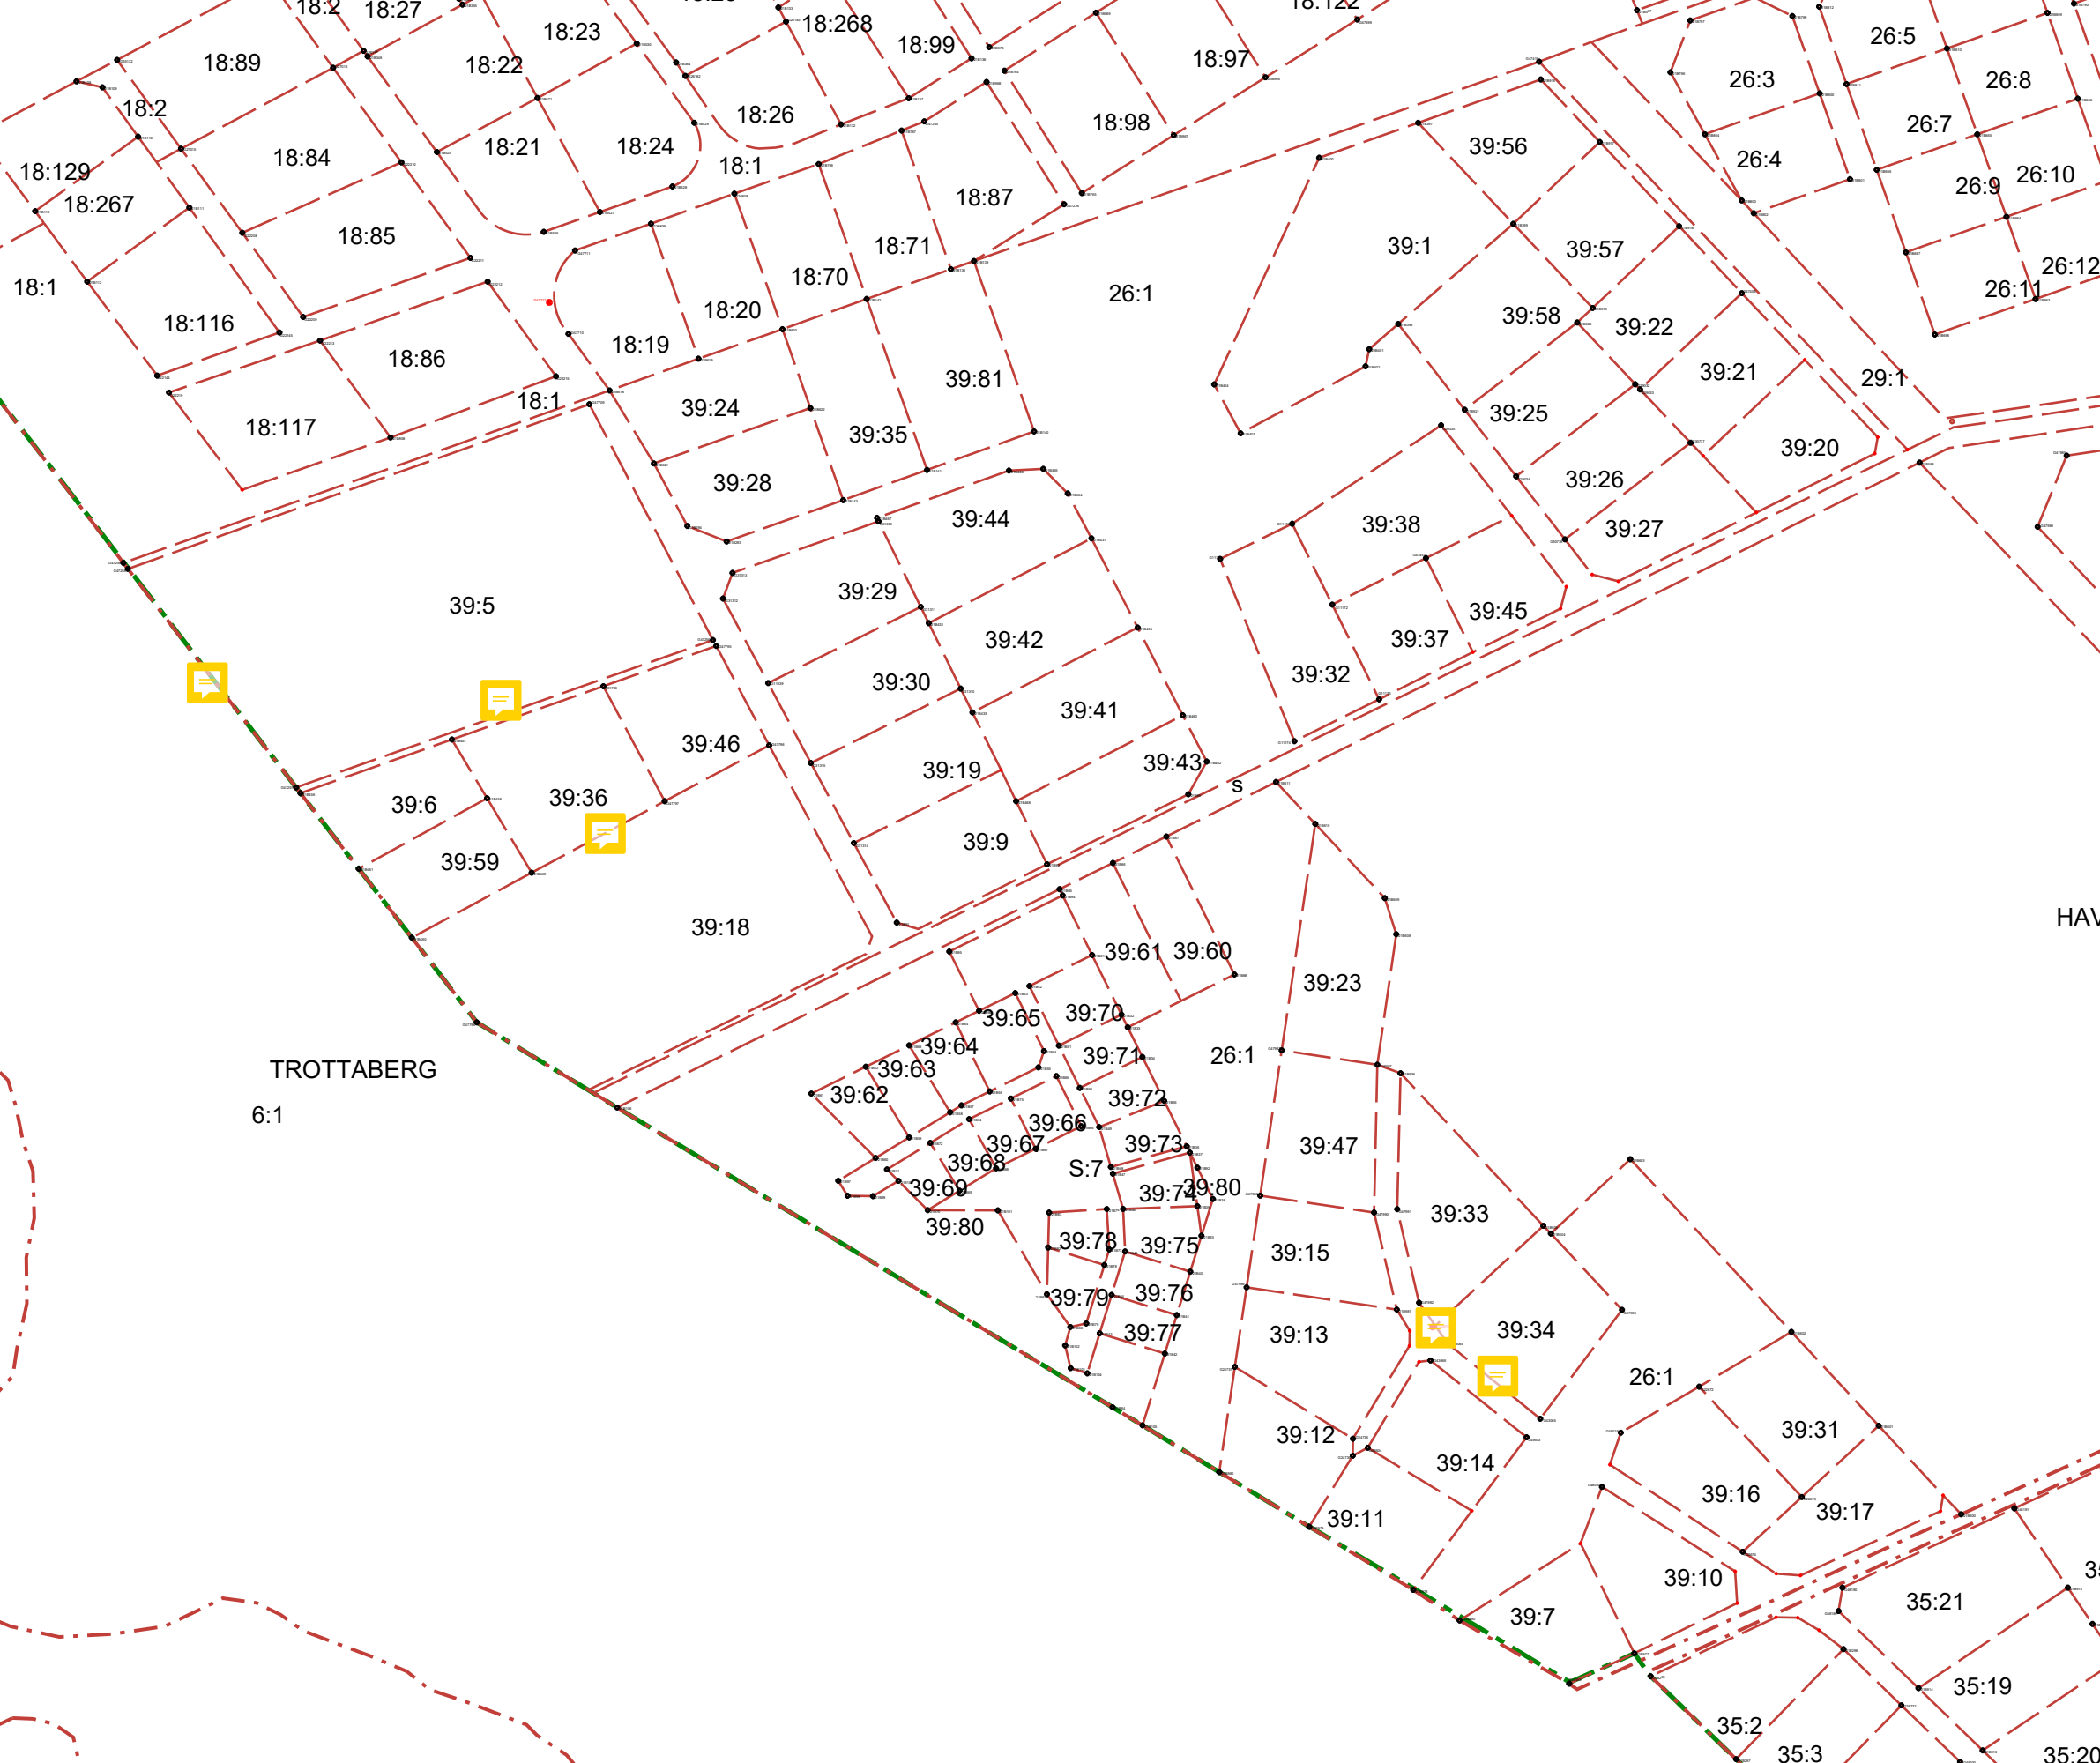


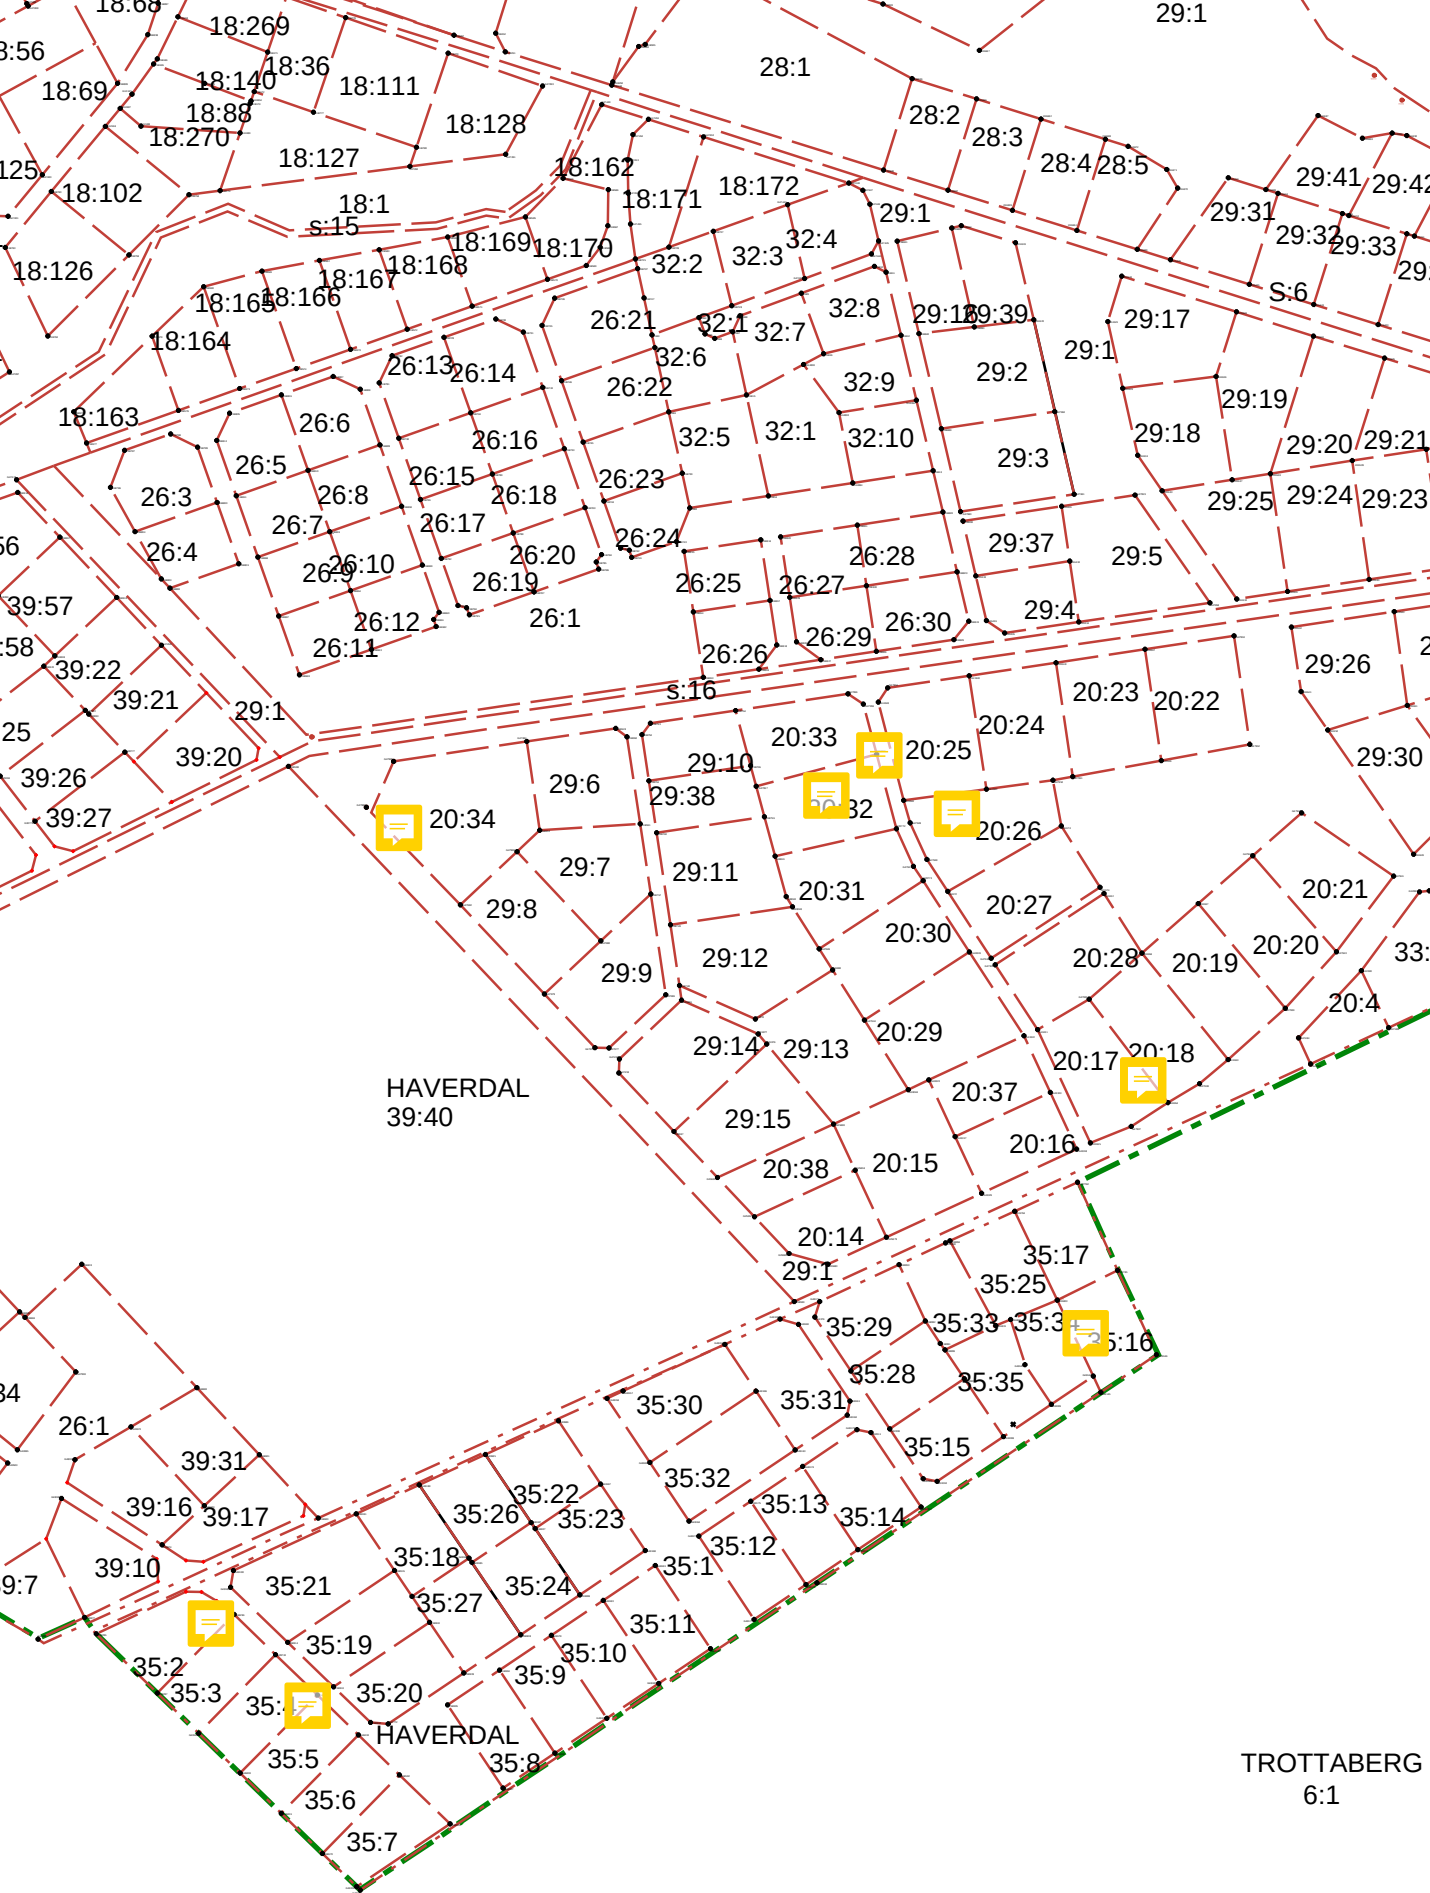



[illegible]

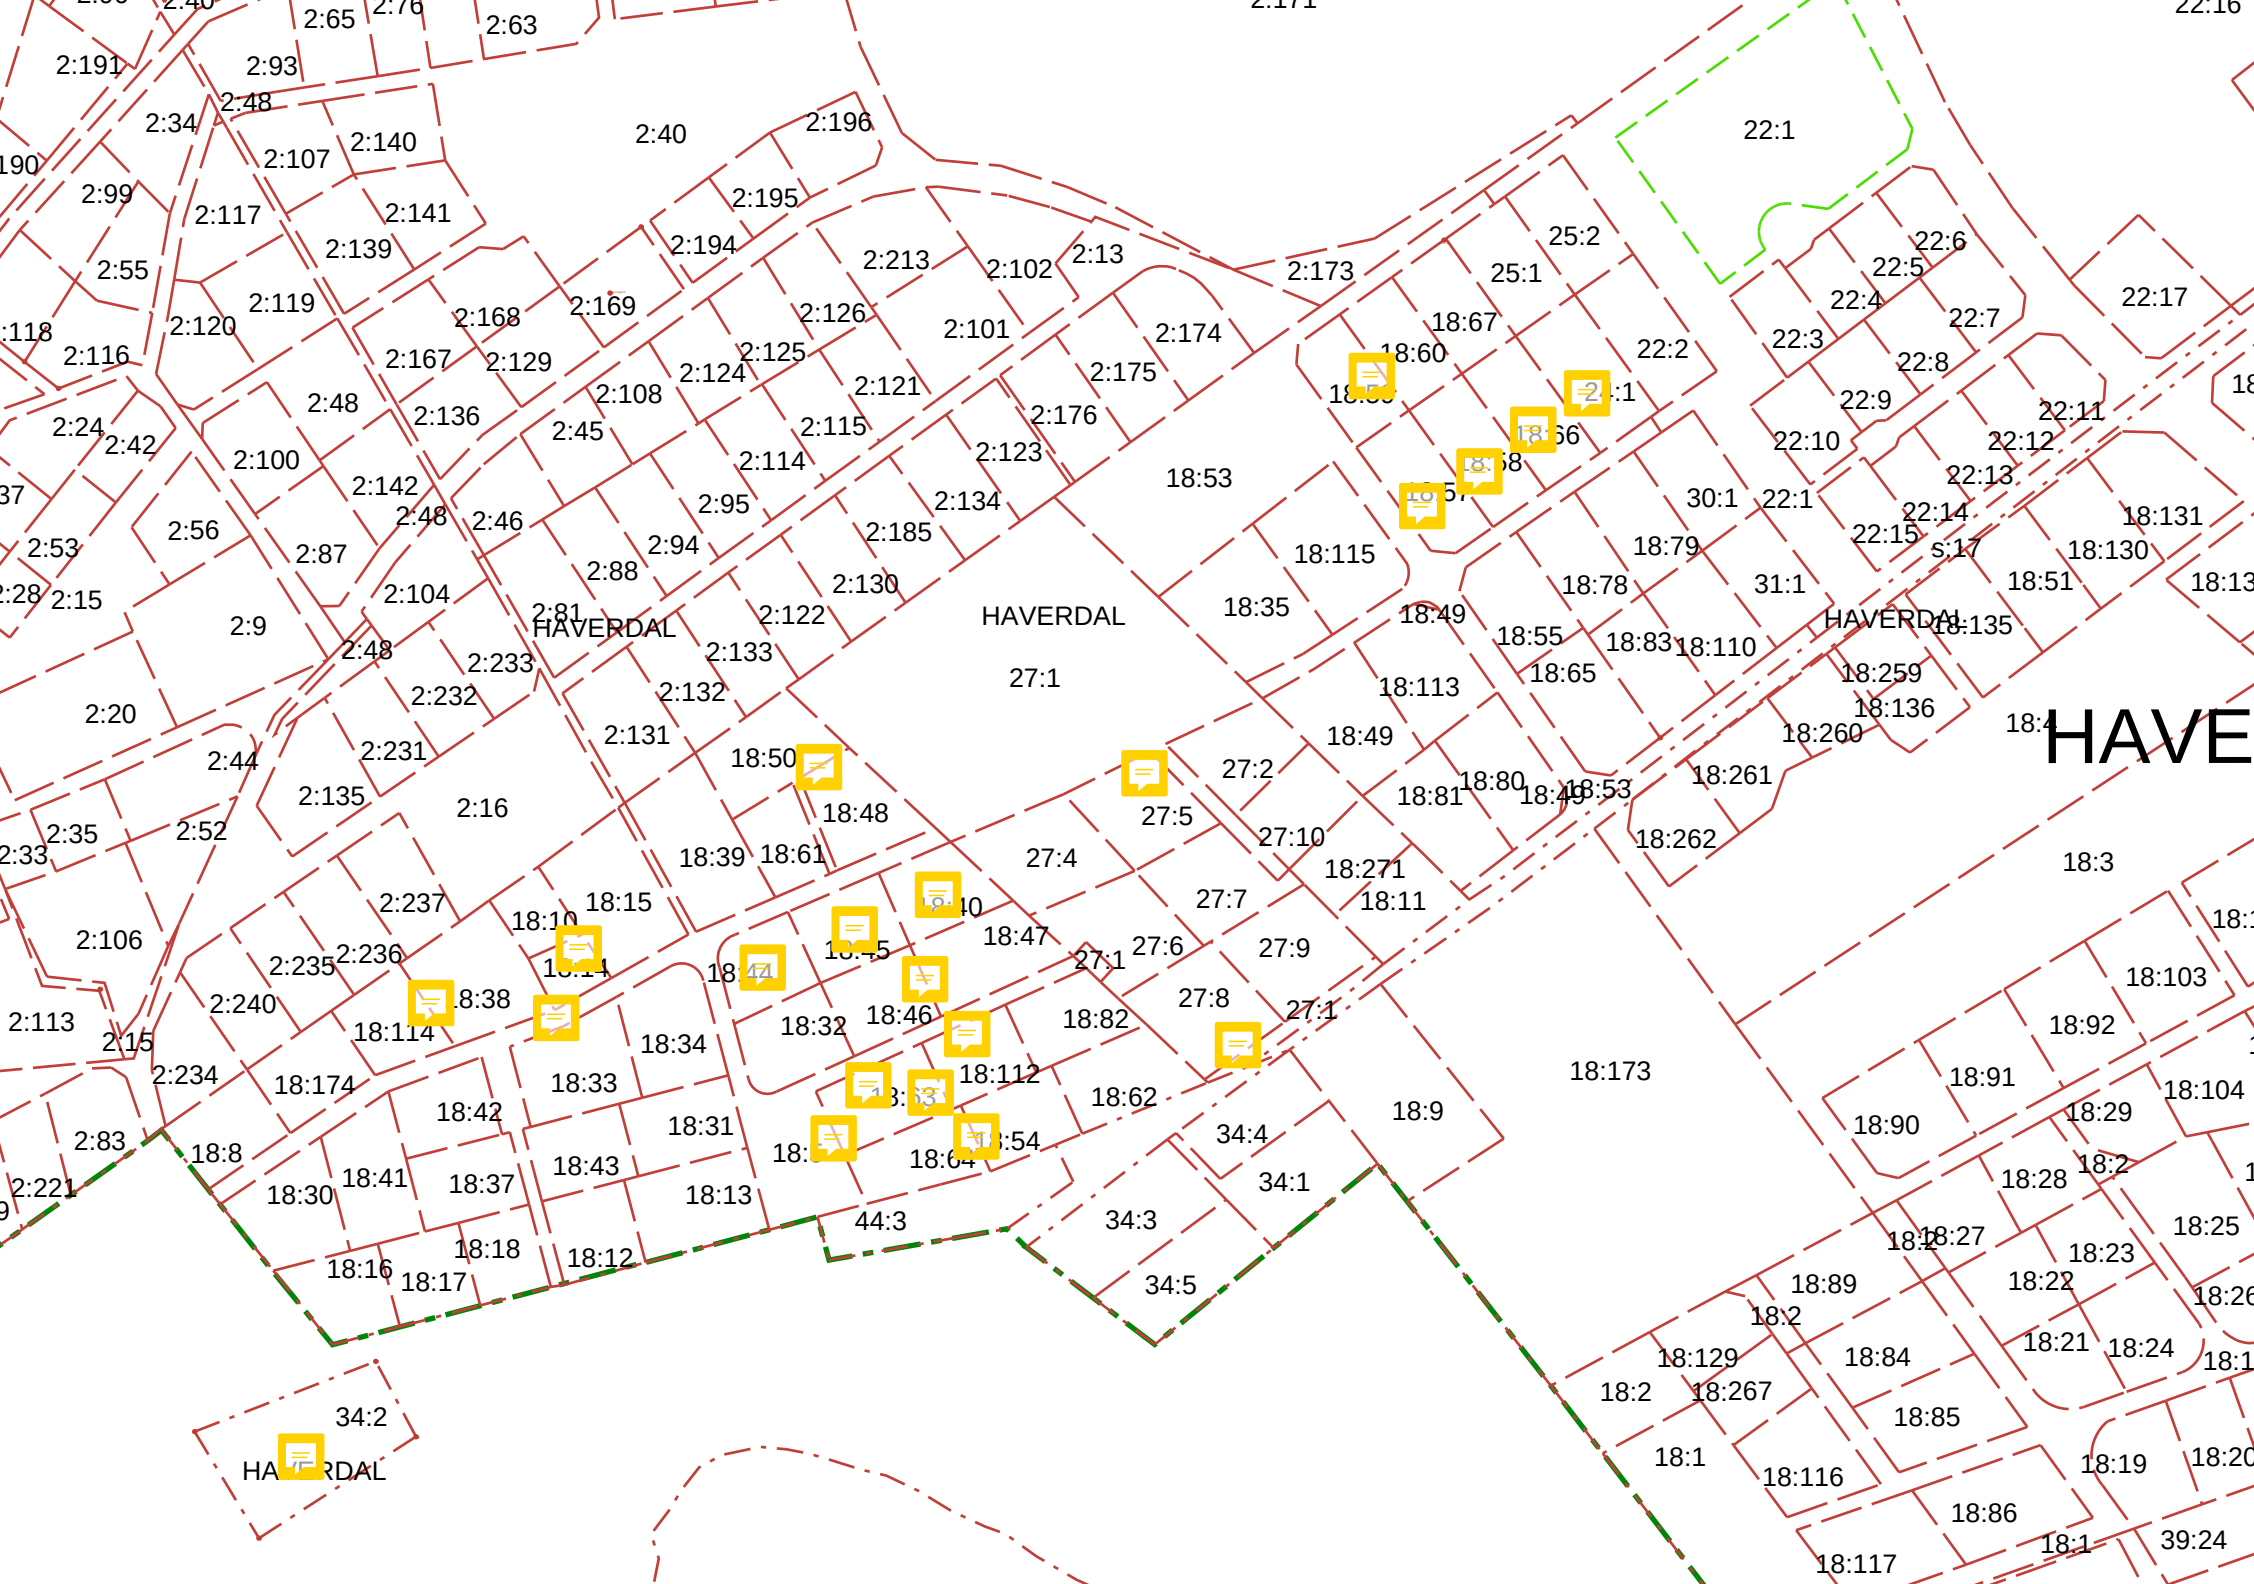



Rödmarkerade linjer avviker i mått vid imätning mot förrättningskarta

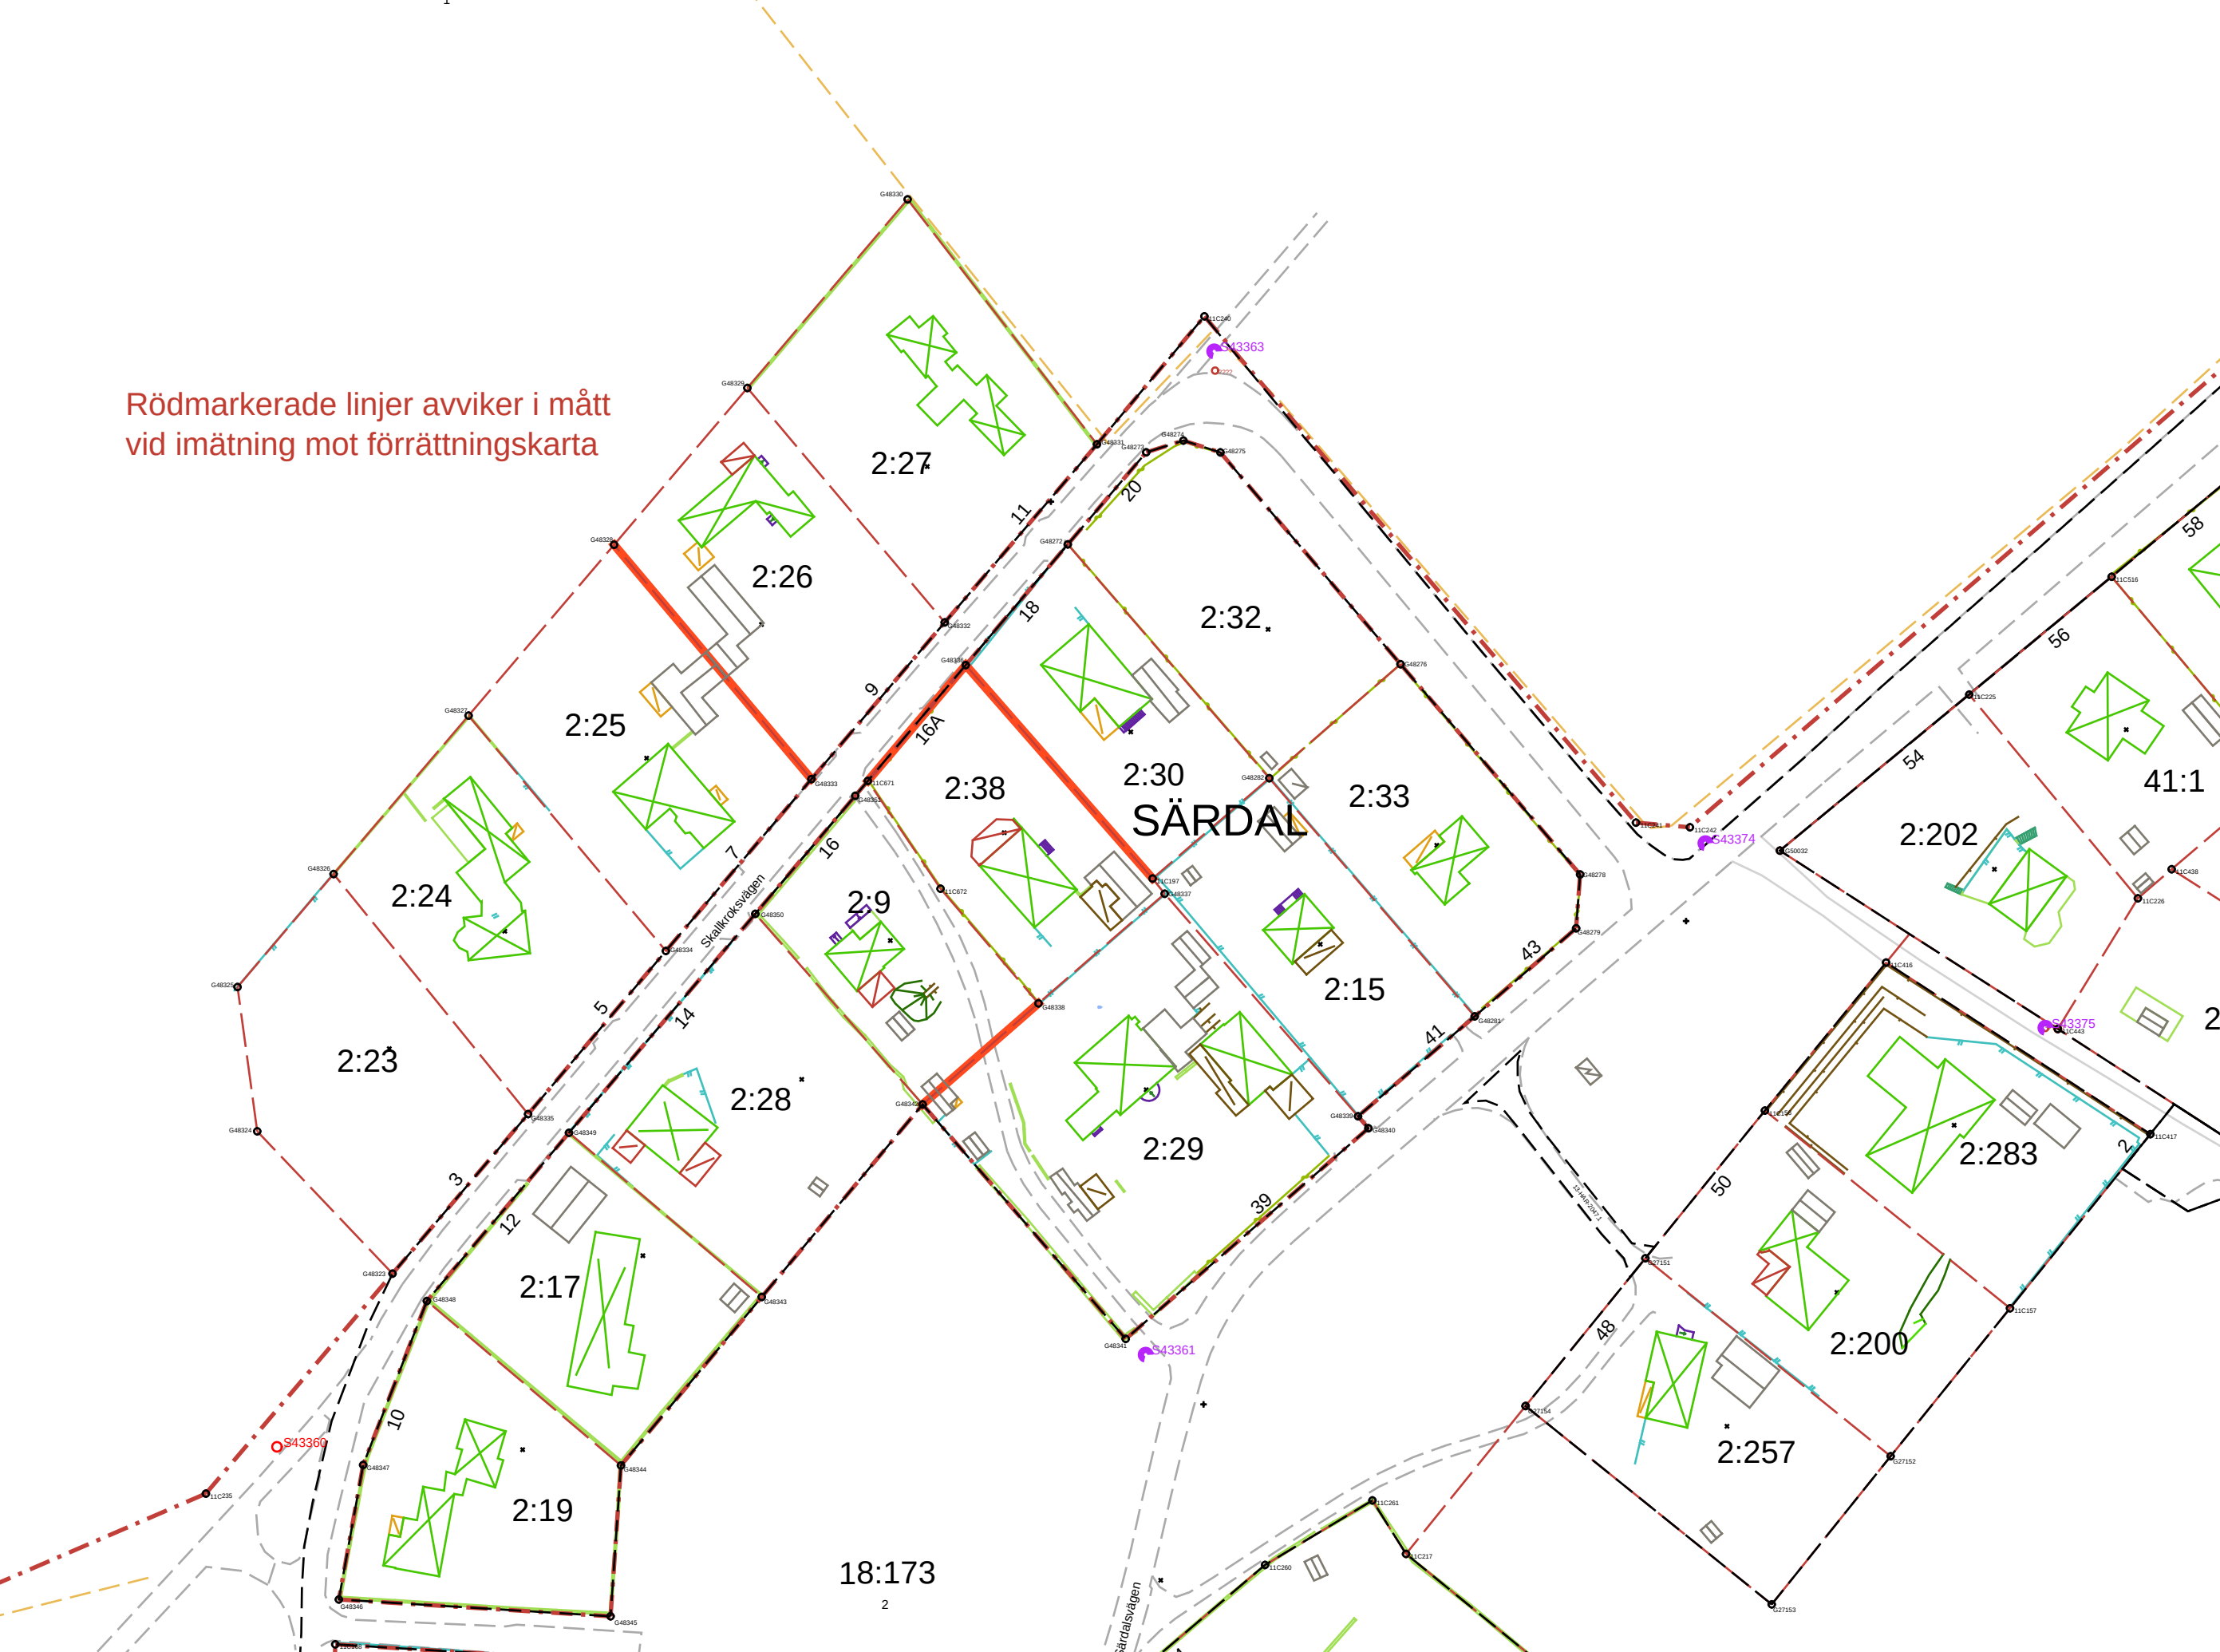


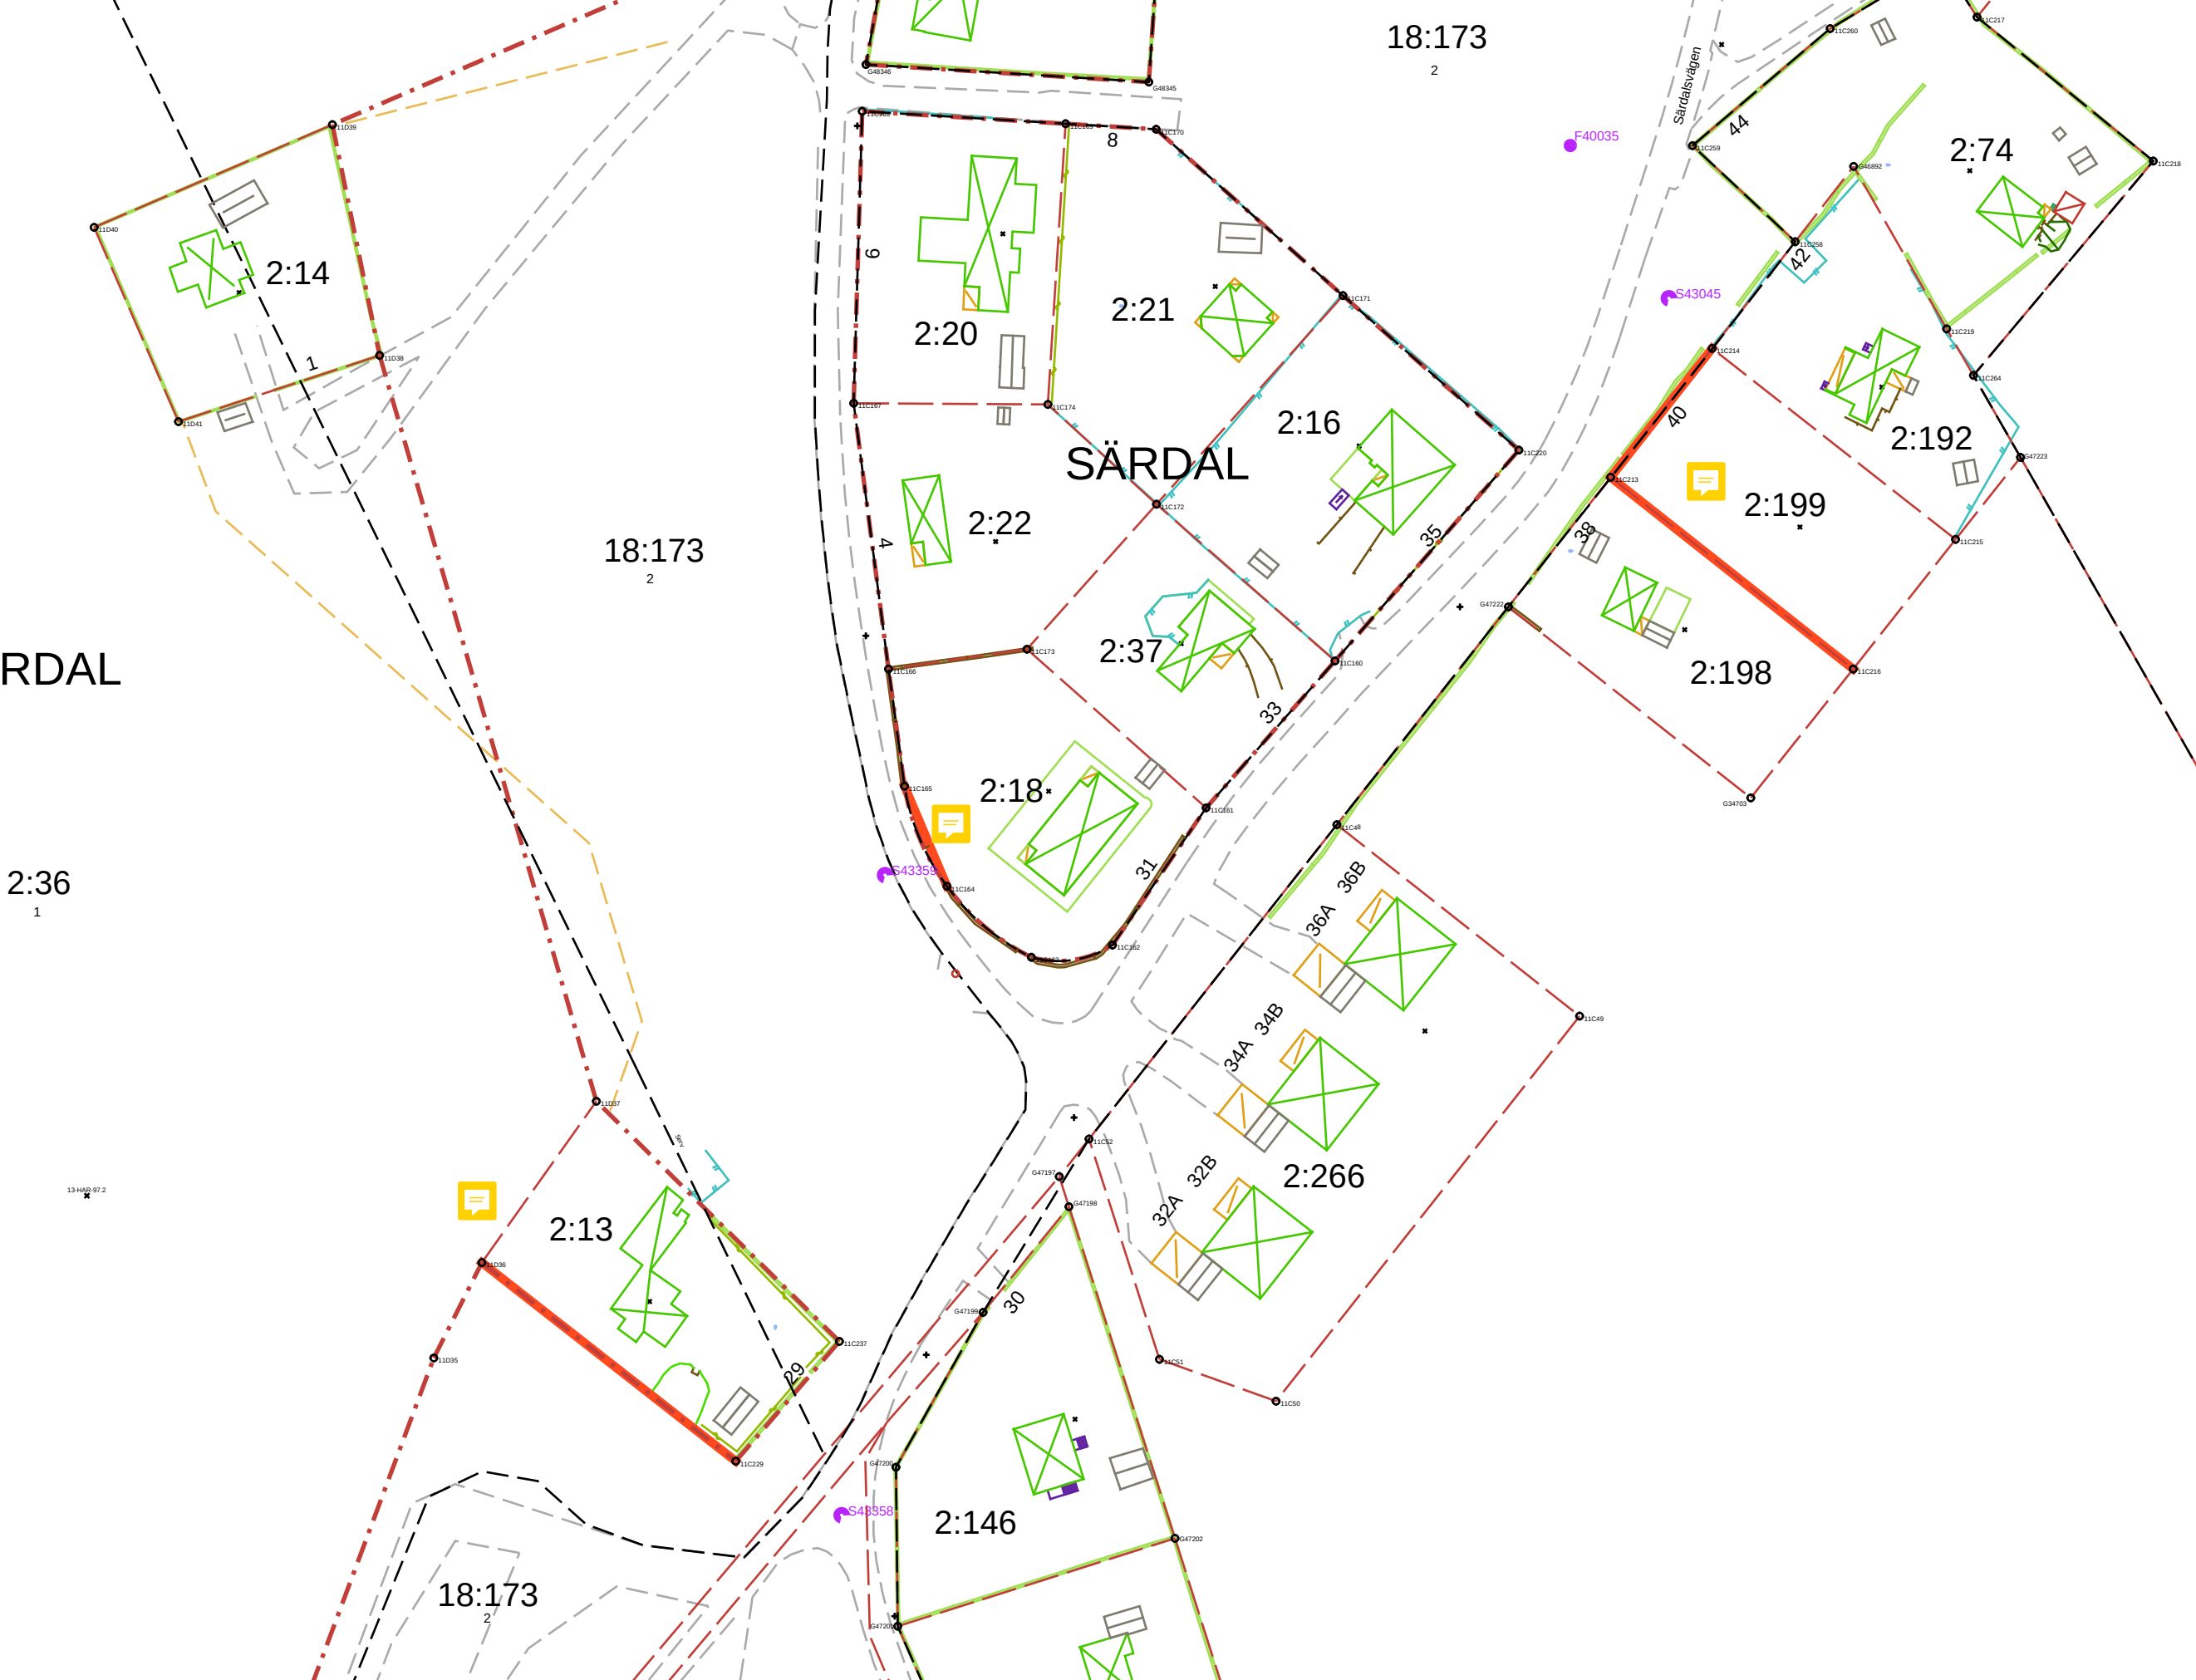

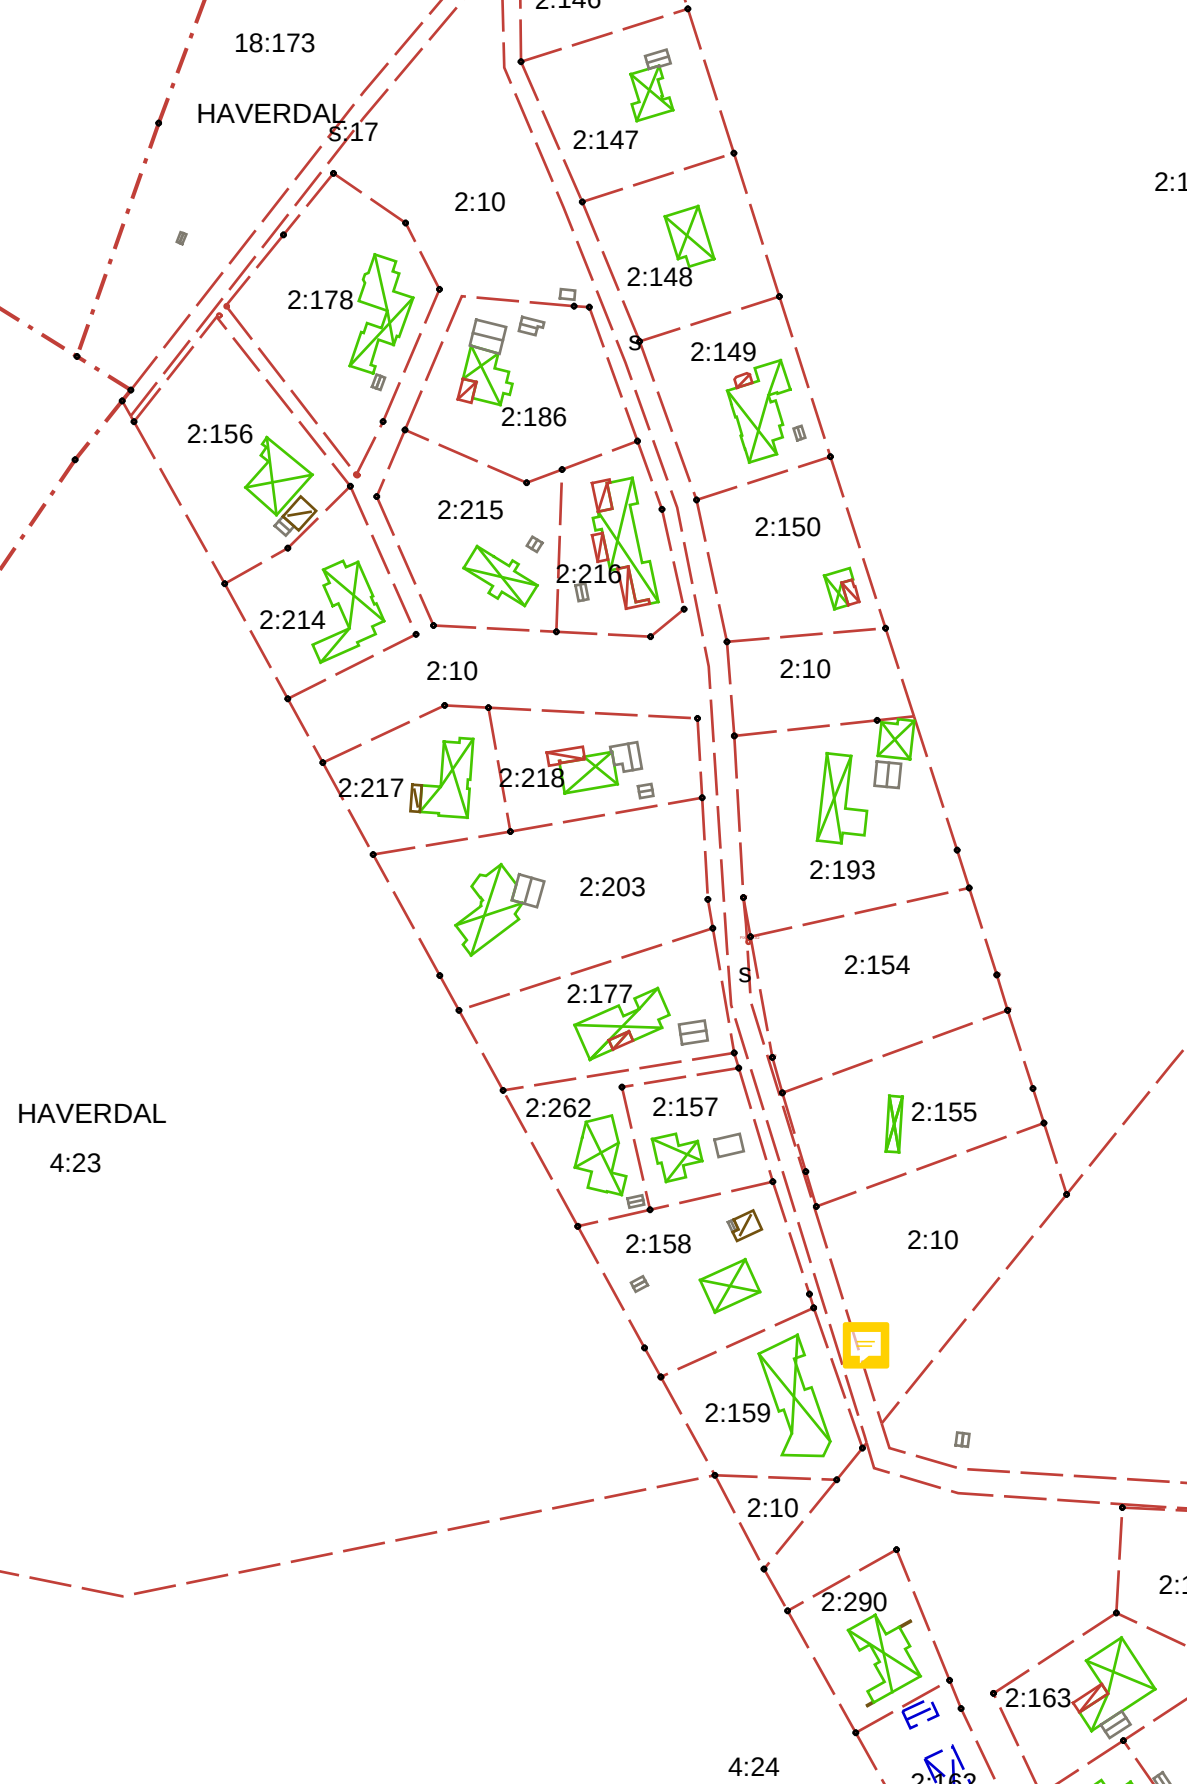

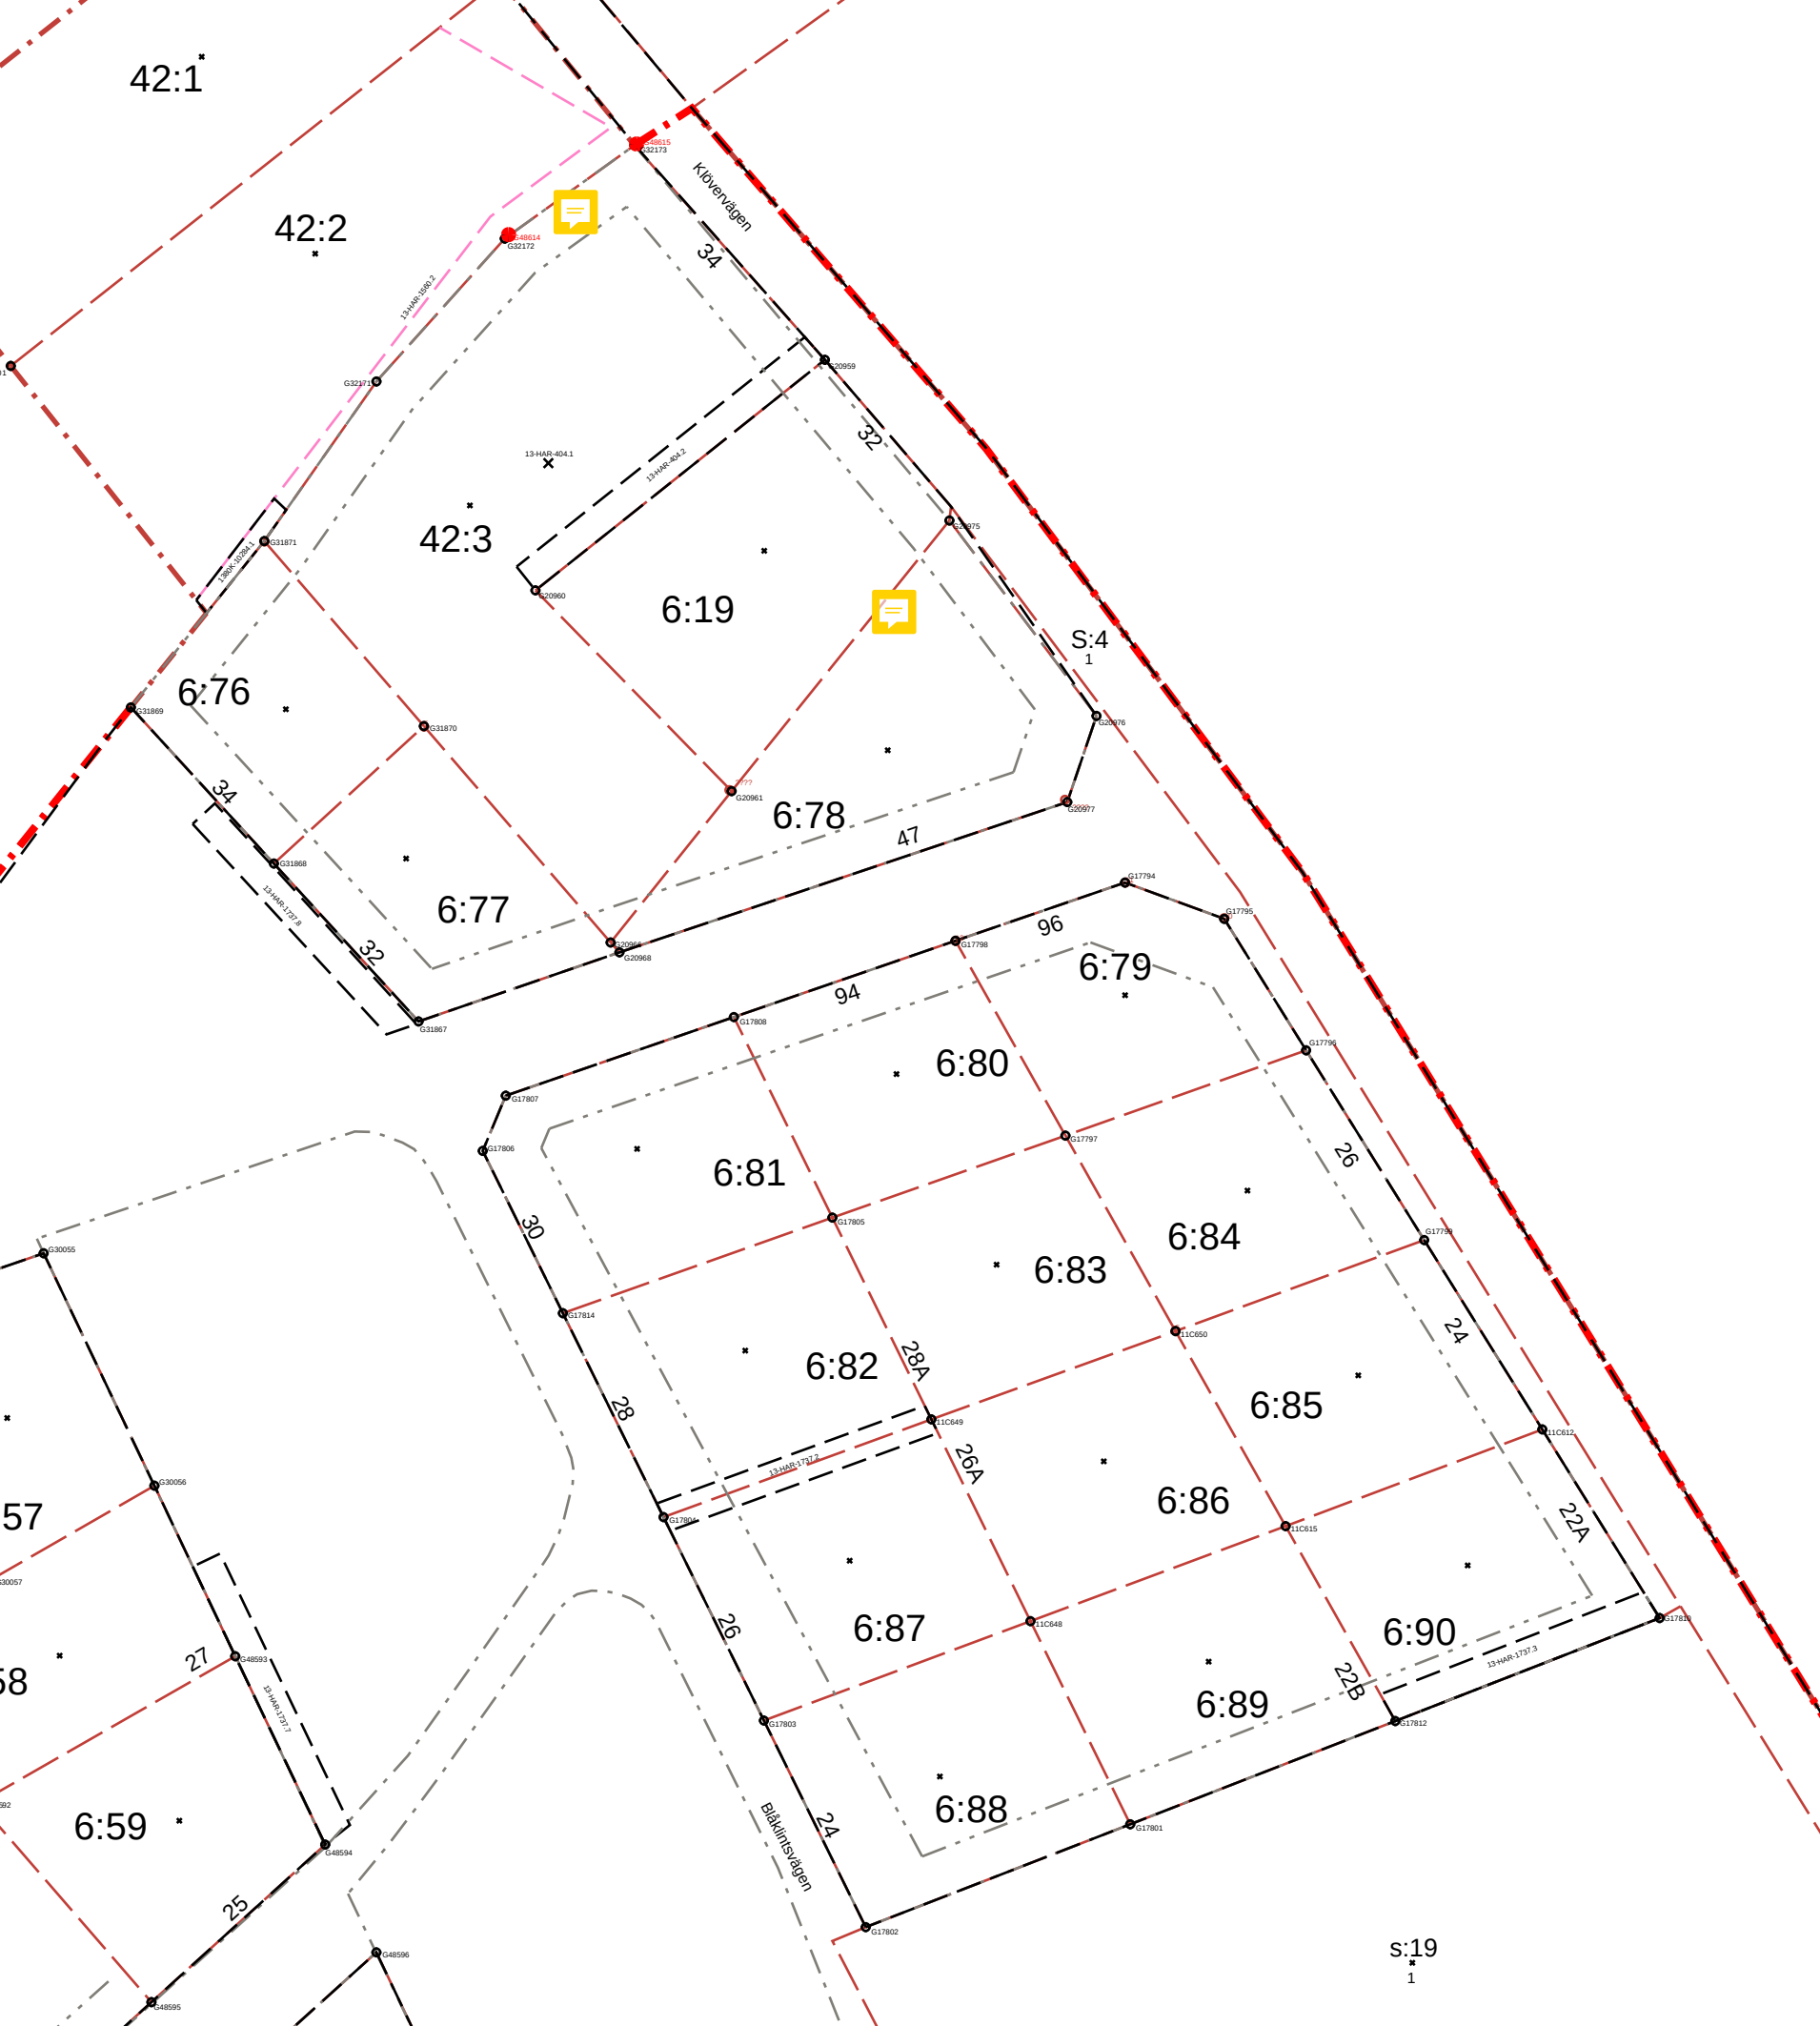

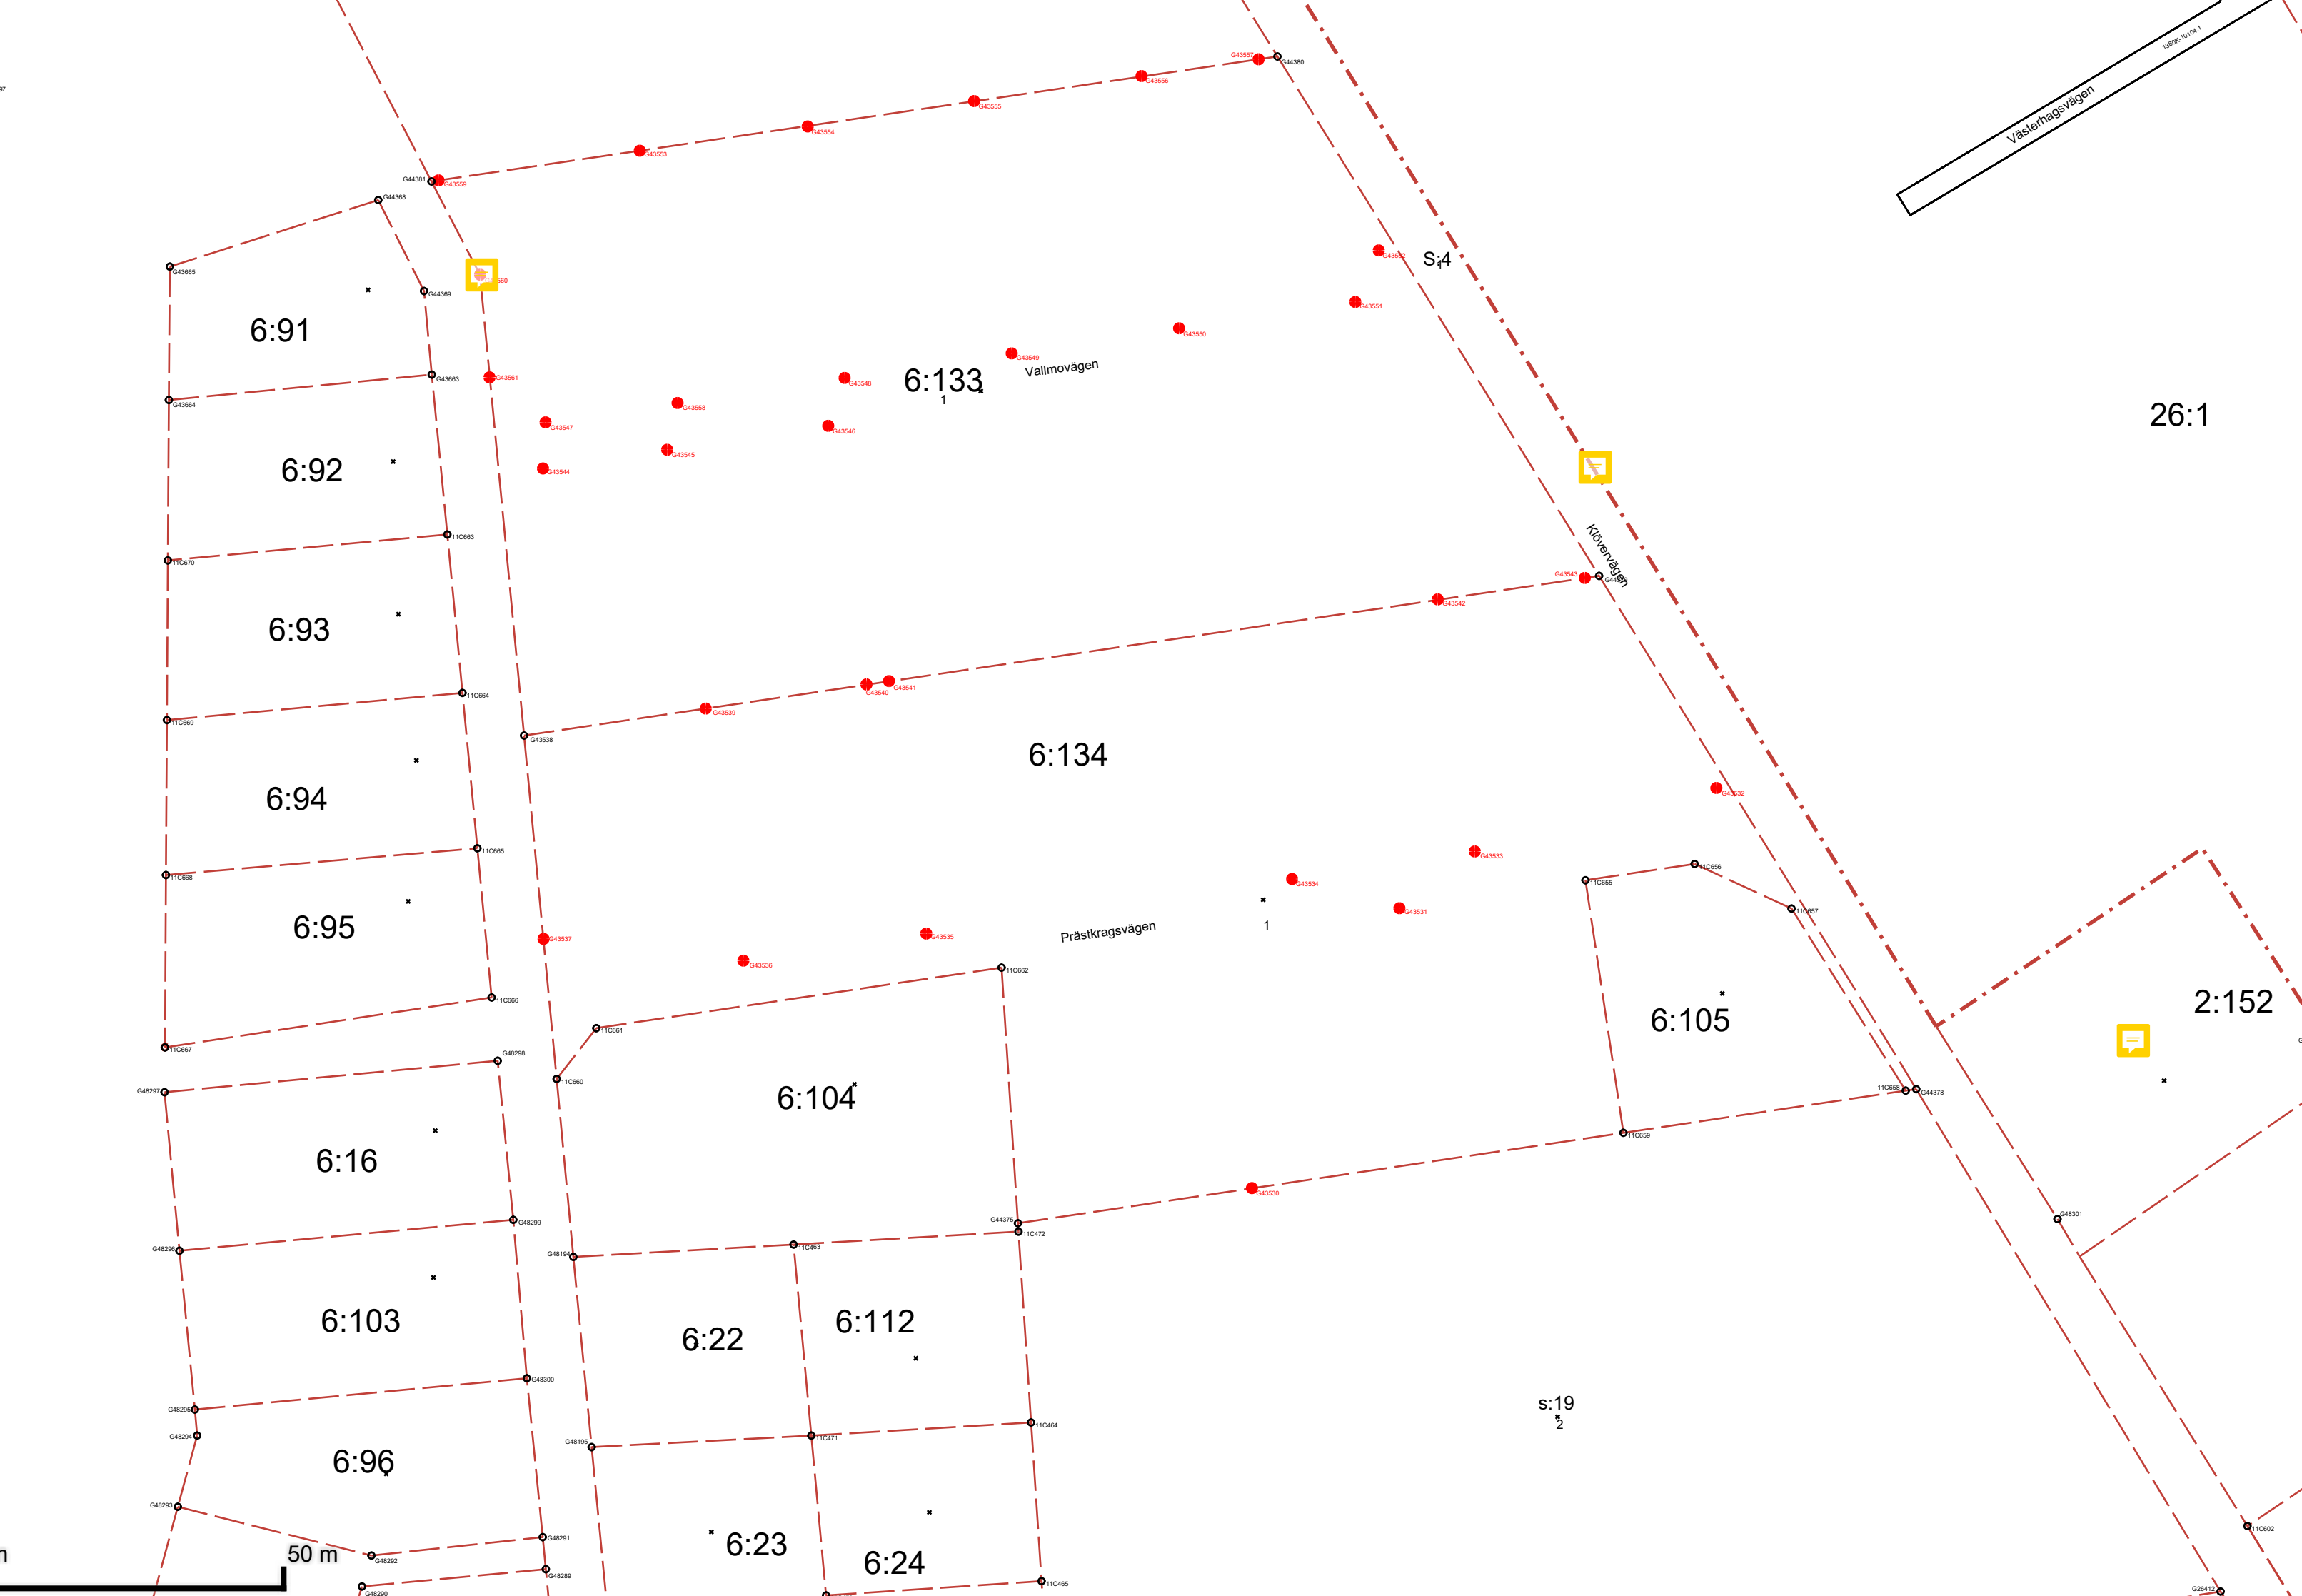

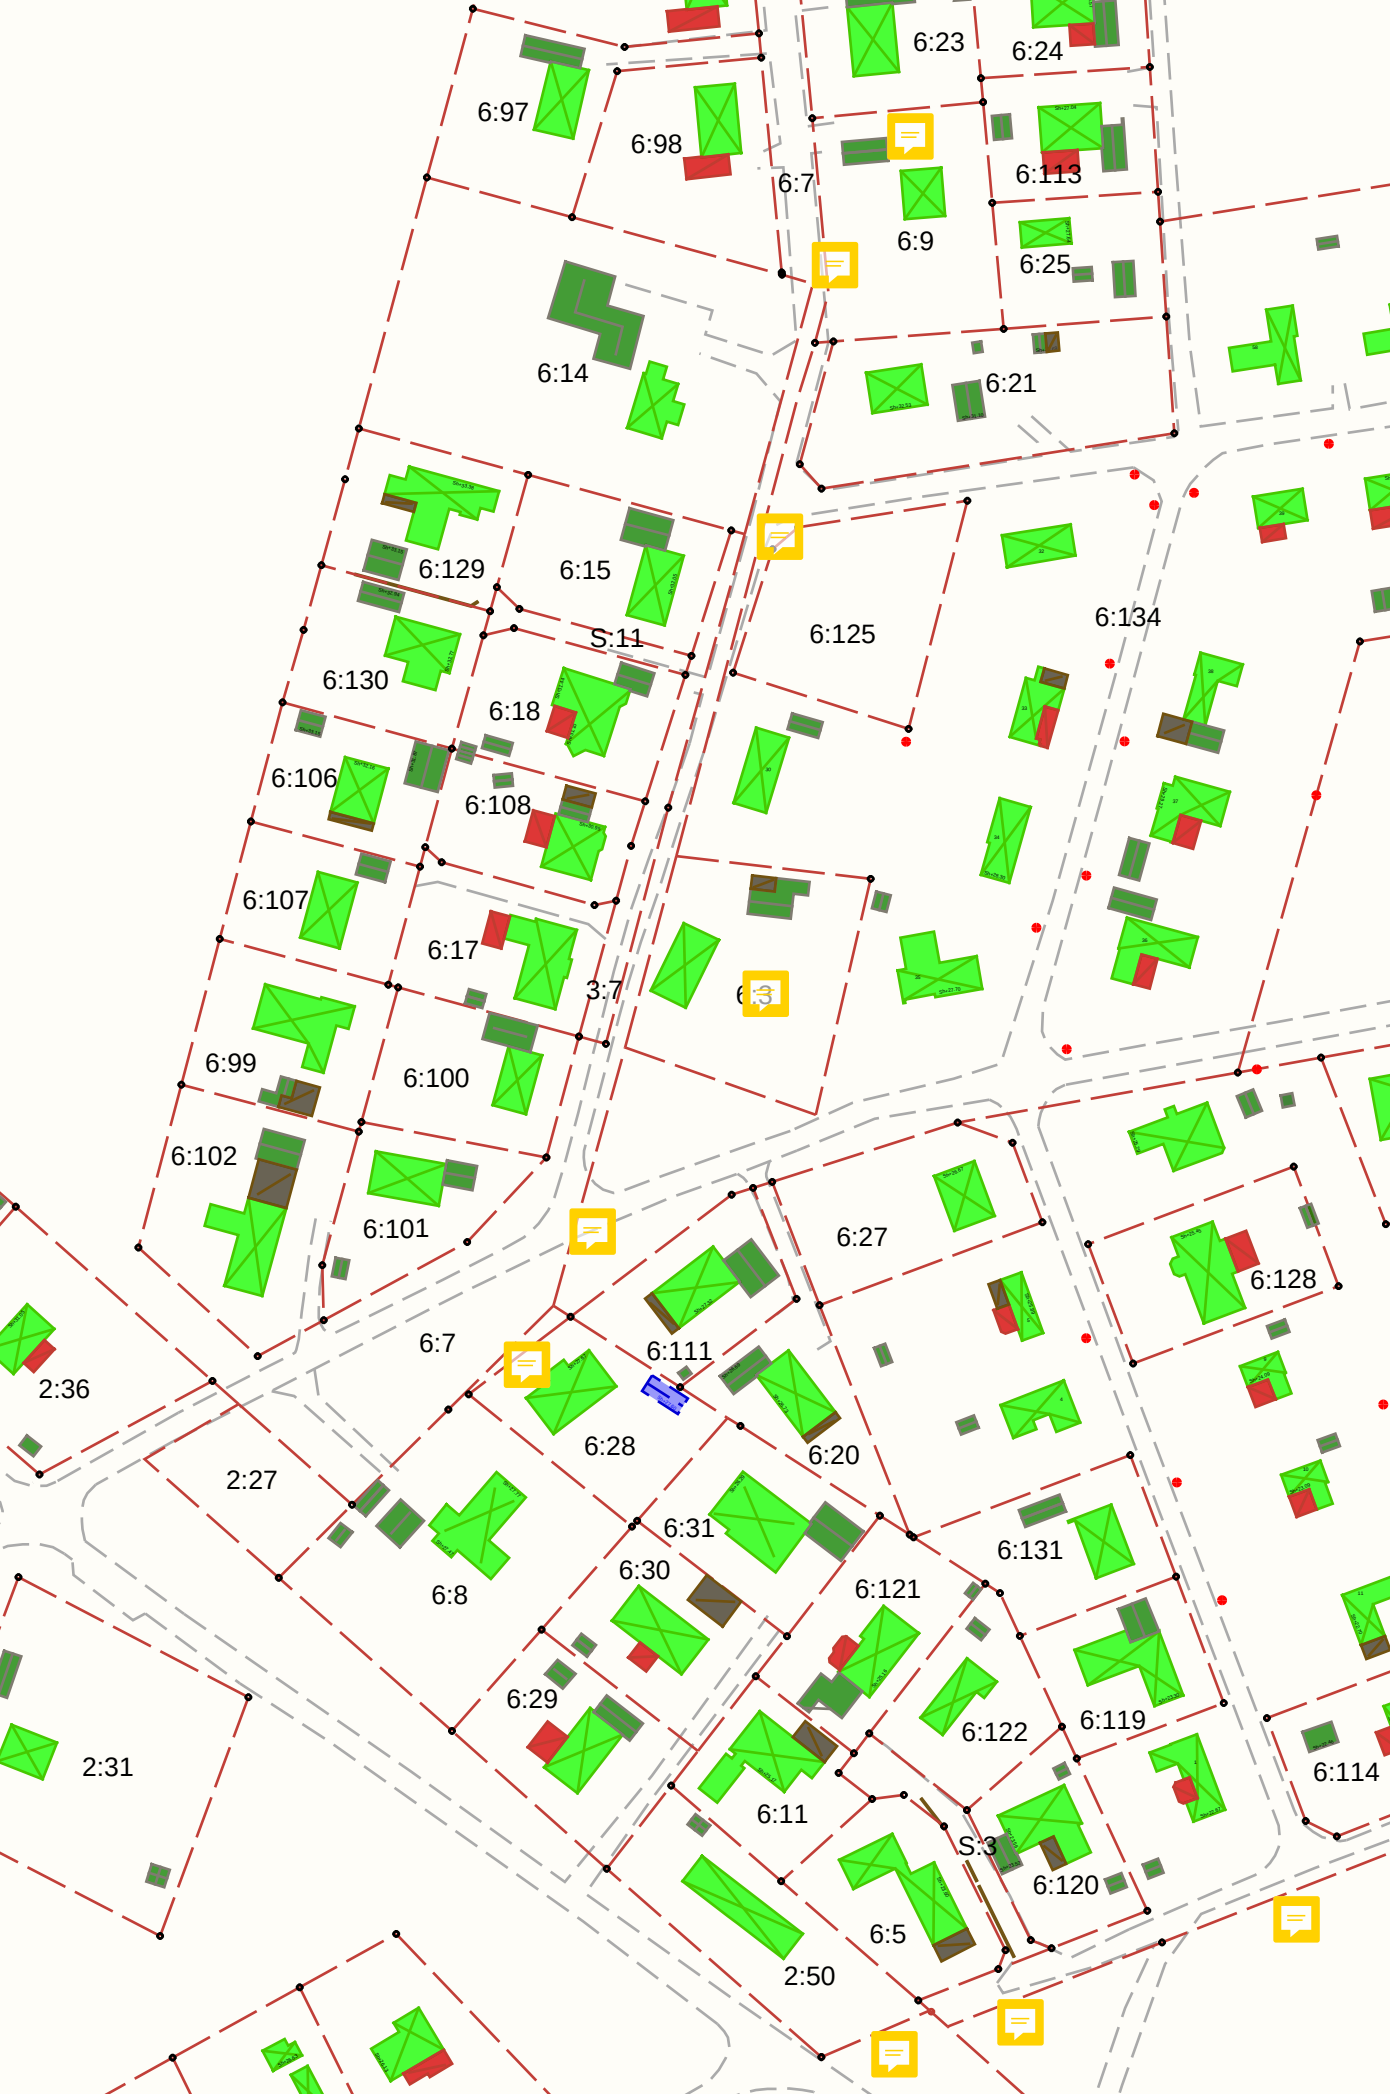



6:135

15:3

15:1

15:2

6:133

6:13

6:136

3:7

3:7

6:115

6:132

6:118

6:12

6:127

6:123

6:124

6:109

6:116

6:117

6:133

3:4

HAVERDAL

6:26

s:19

0

